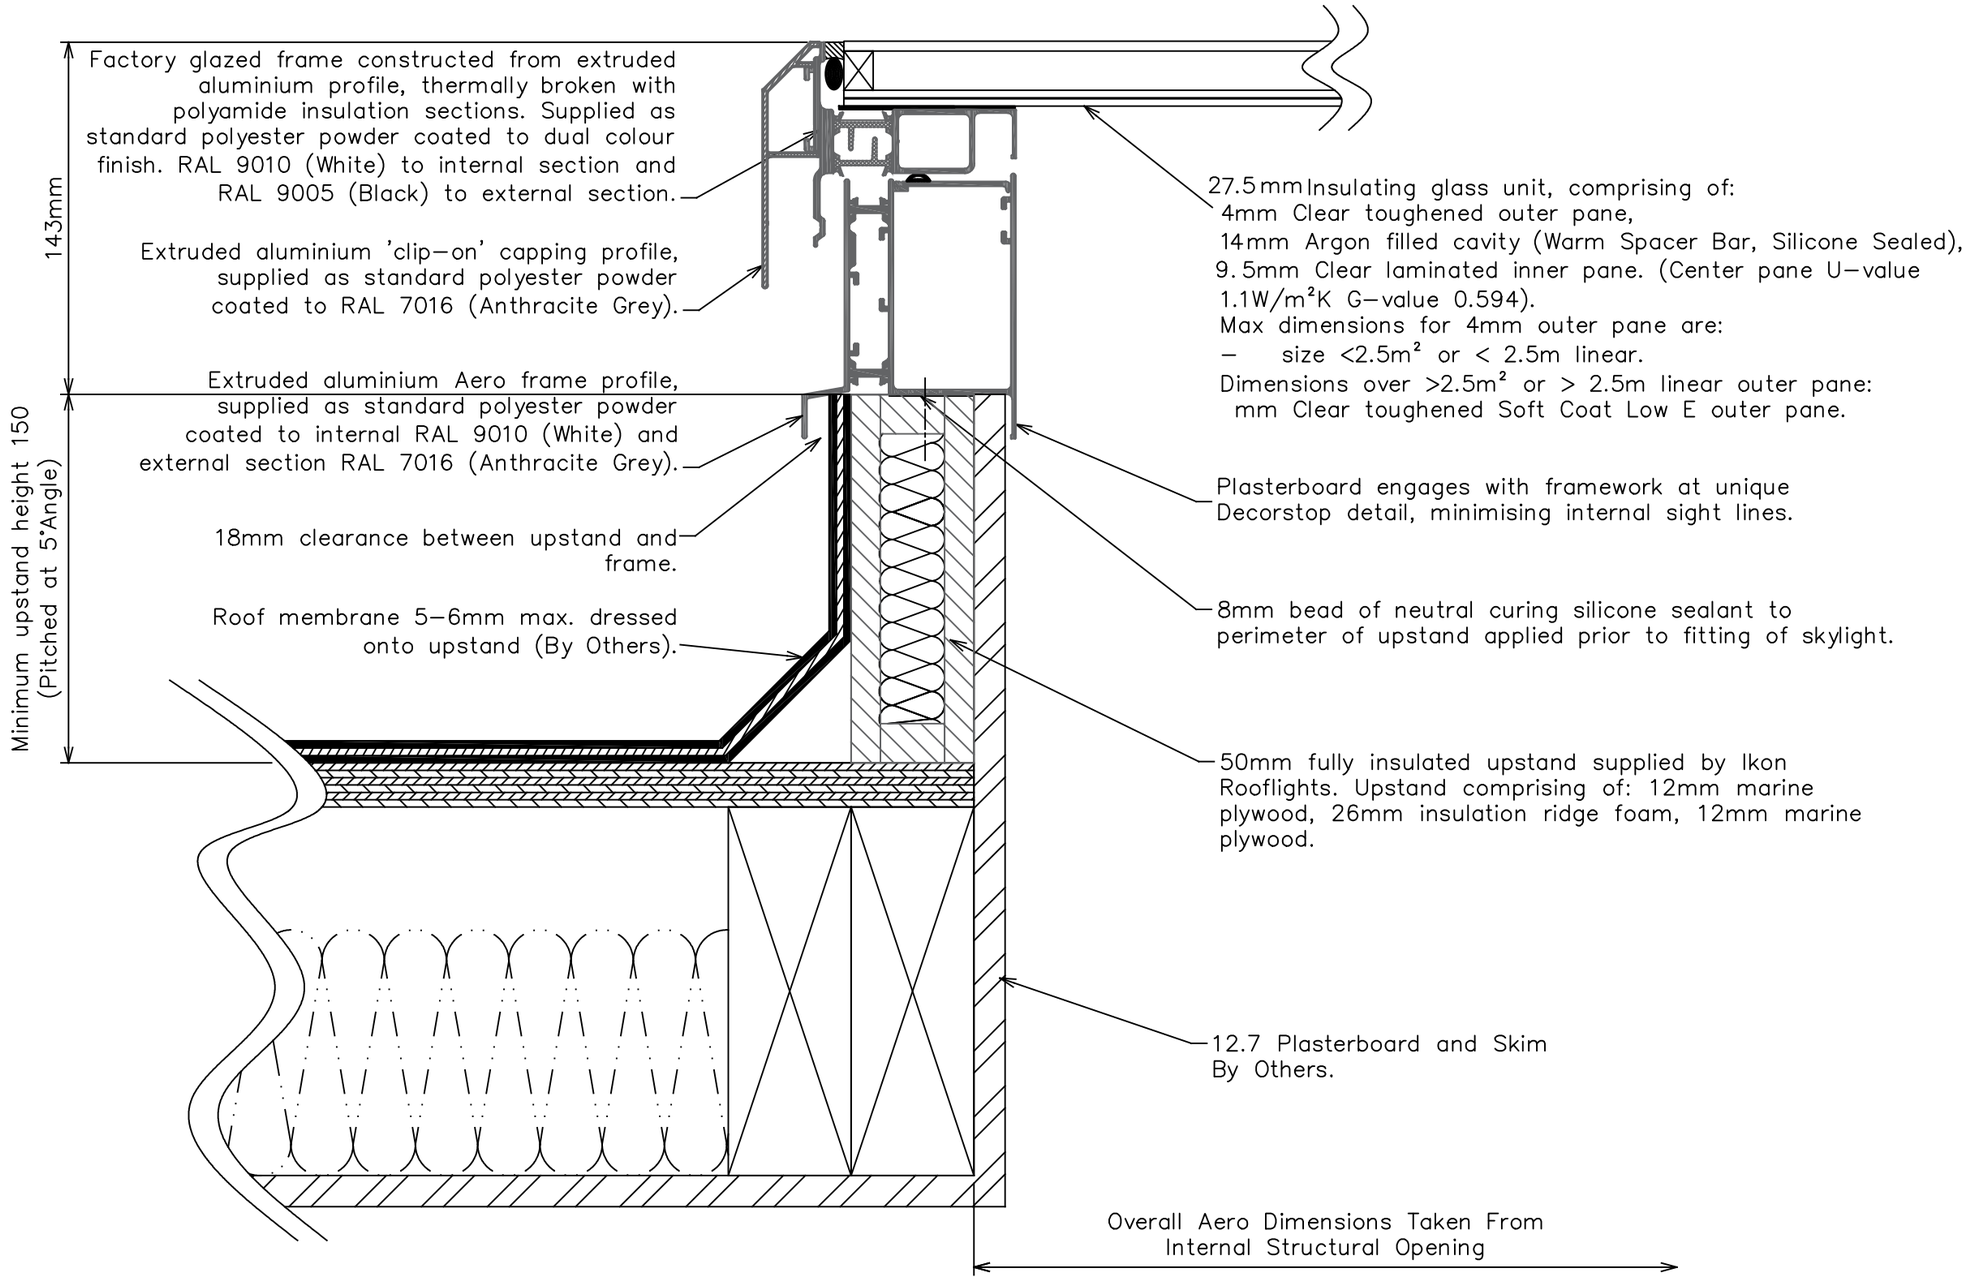

Section Through Upstand/Framework Construction

Addlite
Leamore Cl,
Bloxwich, Walsall
WSY ٢NL
sales@addlite.co.uk

ADDLITE

Rev:	Description:	By:	Date:

Product: Stargaze Rooflights

Description: Section Through Upstand / Framework Construction

Scale: 1:2.5 @ A3

Date: June 2019

Drawn By: WK

Drawing No.: IKON–EV–STD–001

Revision: .

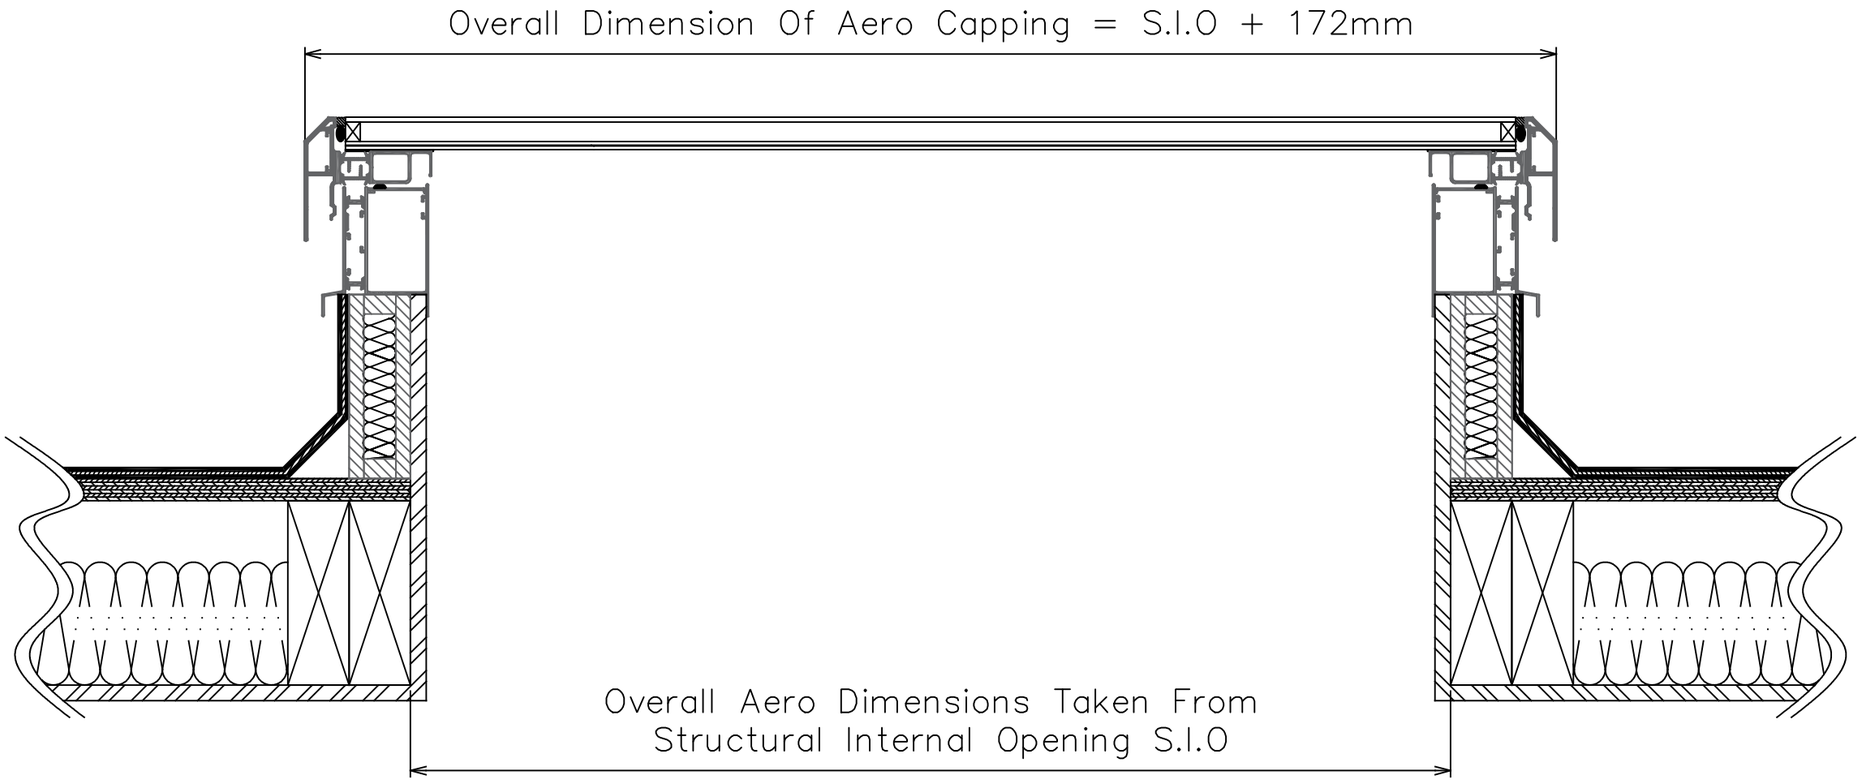

Section Through Upstand/Framework Construction

Ikon Rooflights.
Unit D1 Drinkstone Investment Park
Kempson Way
Bury St Edmunds
Suffolk
IP32 7AR
T: 01284718879
sales@ikonrooflights.co.uk

Rev:	Description:	By:	Date:

Product: Ikon Air.

Description: Section Through Ikon Electric Vent Length.

Scale: 1:5 @ A3

Date: June 2019

Drawn By: WK

Drawing No.: IKON-EV-STD-002

Revision: .

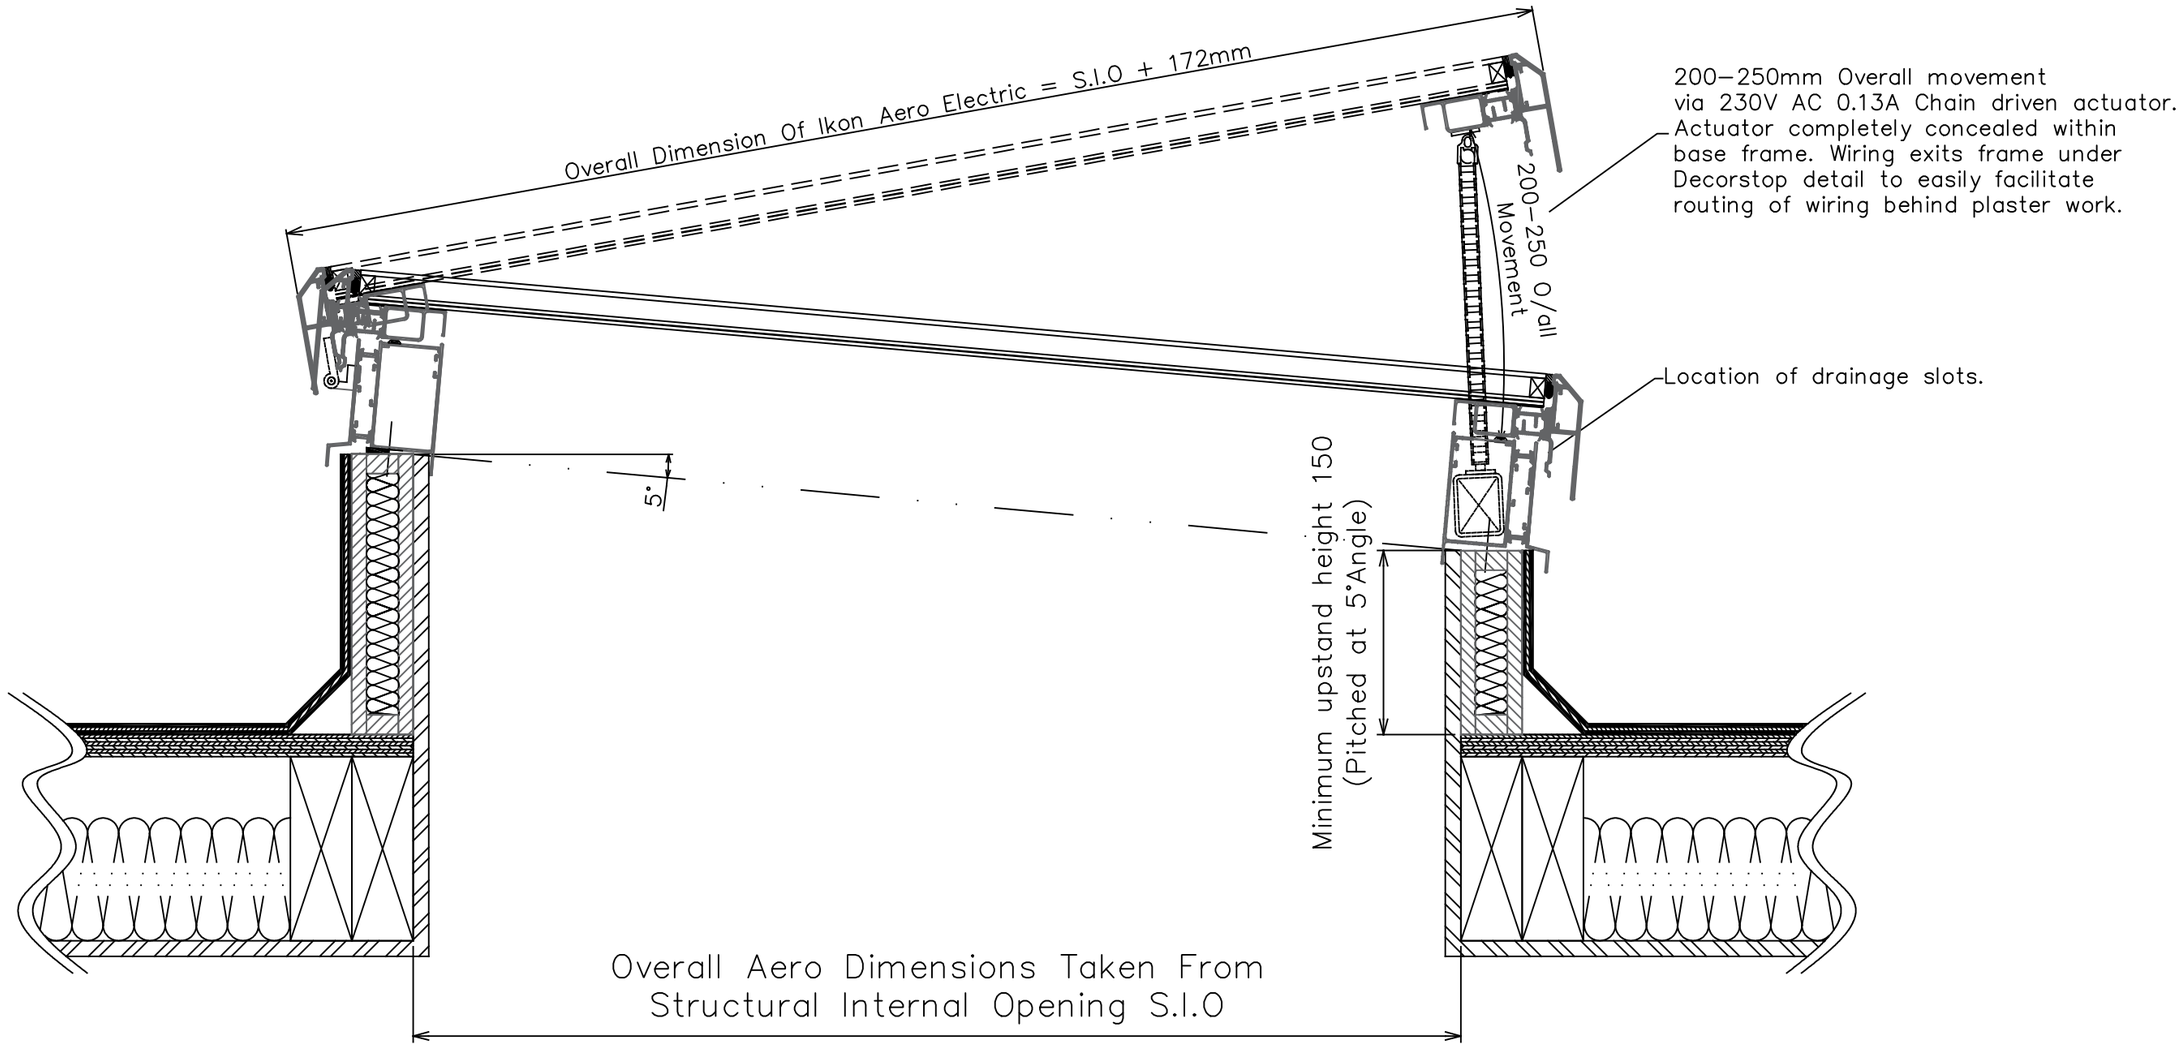

Section Through Upstand/Framework Construction

Addlite
Leamore Cl,
Bloxwich, Walsall
WSY YNL
sales@addlite.co.uk

ADDLITE

Rev:	Description:	By:	Date:

Product: Stargaze Rooflights

Description:

Scale: 1:5 @ A3

Date: June 2019

Drawn By: WK

Drawing No.: IKON–EV–STD–003

Revision: .

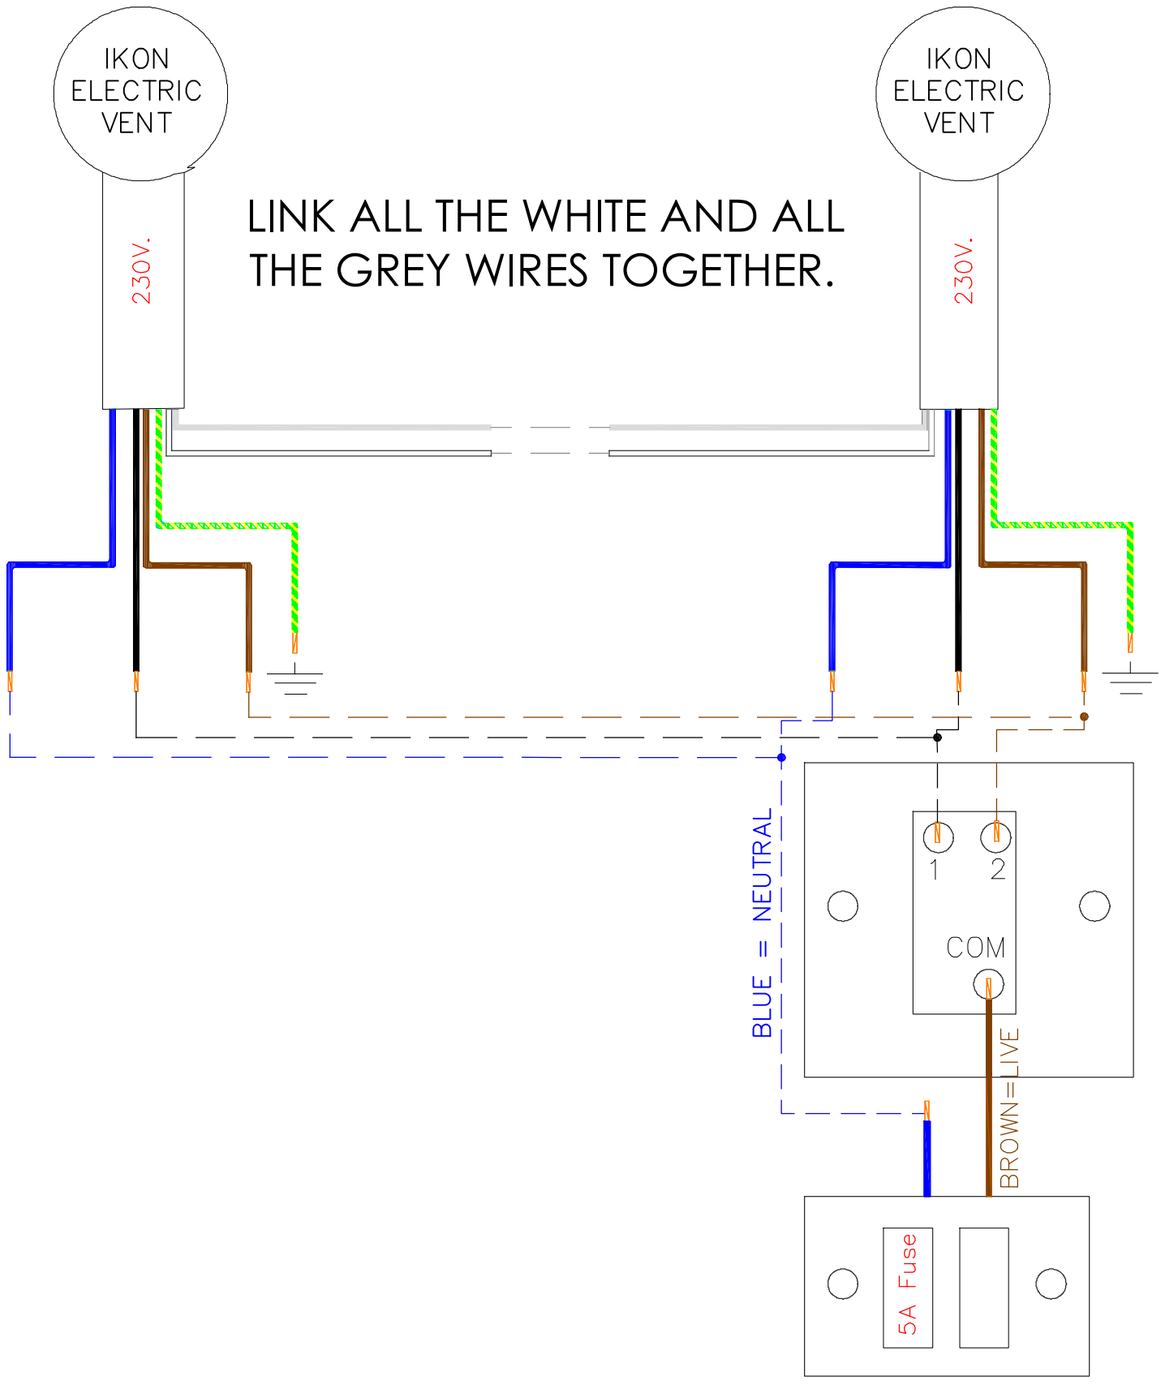

WIRING DETAILS:
BLUE=NEUTRAL 230V AC
BLACK= OPEN LIVE 230V AC
BROWN= CLOSE LIVE 230V AC

WARNING:
NEVER ALLOW BLACK AND BROWN CABLES TO BE CONNECTED TO LIVE SUPPLY TOGETHER, THIS WILL CAUSE DAMAGE AND VOID WARRANTY.

TWO POSITION & OFF SWITCH.
MAINS(230V AC) LIVE TO COM,
BLACK TO LIVE 1,
BROWN TO LIVE 2.

Addlite
Leamore Cl,
Bloxwich, Walsall
WS٧ ٢NL
sales@addlite.co.uk

ADDLITE

Rev:	Description:	By:	Date:

Product: Stargaze Rooflights
Description:
Scale: NTS
Date: June 2019
Drawn By: WK
Drawing No.: IKON–EV–STD–004
Revision: .