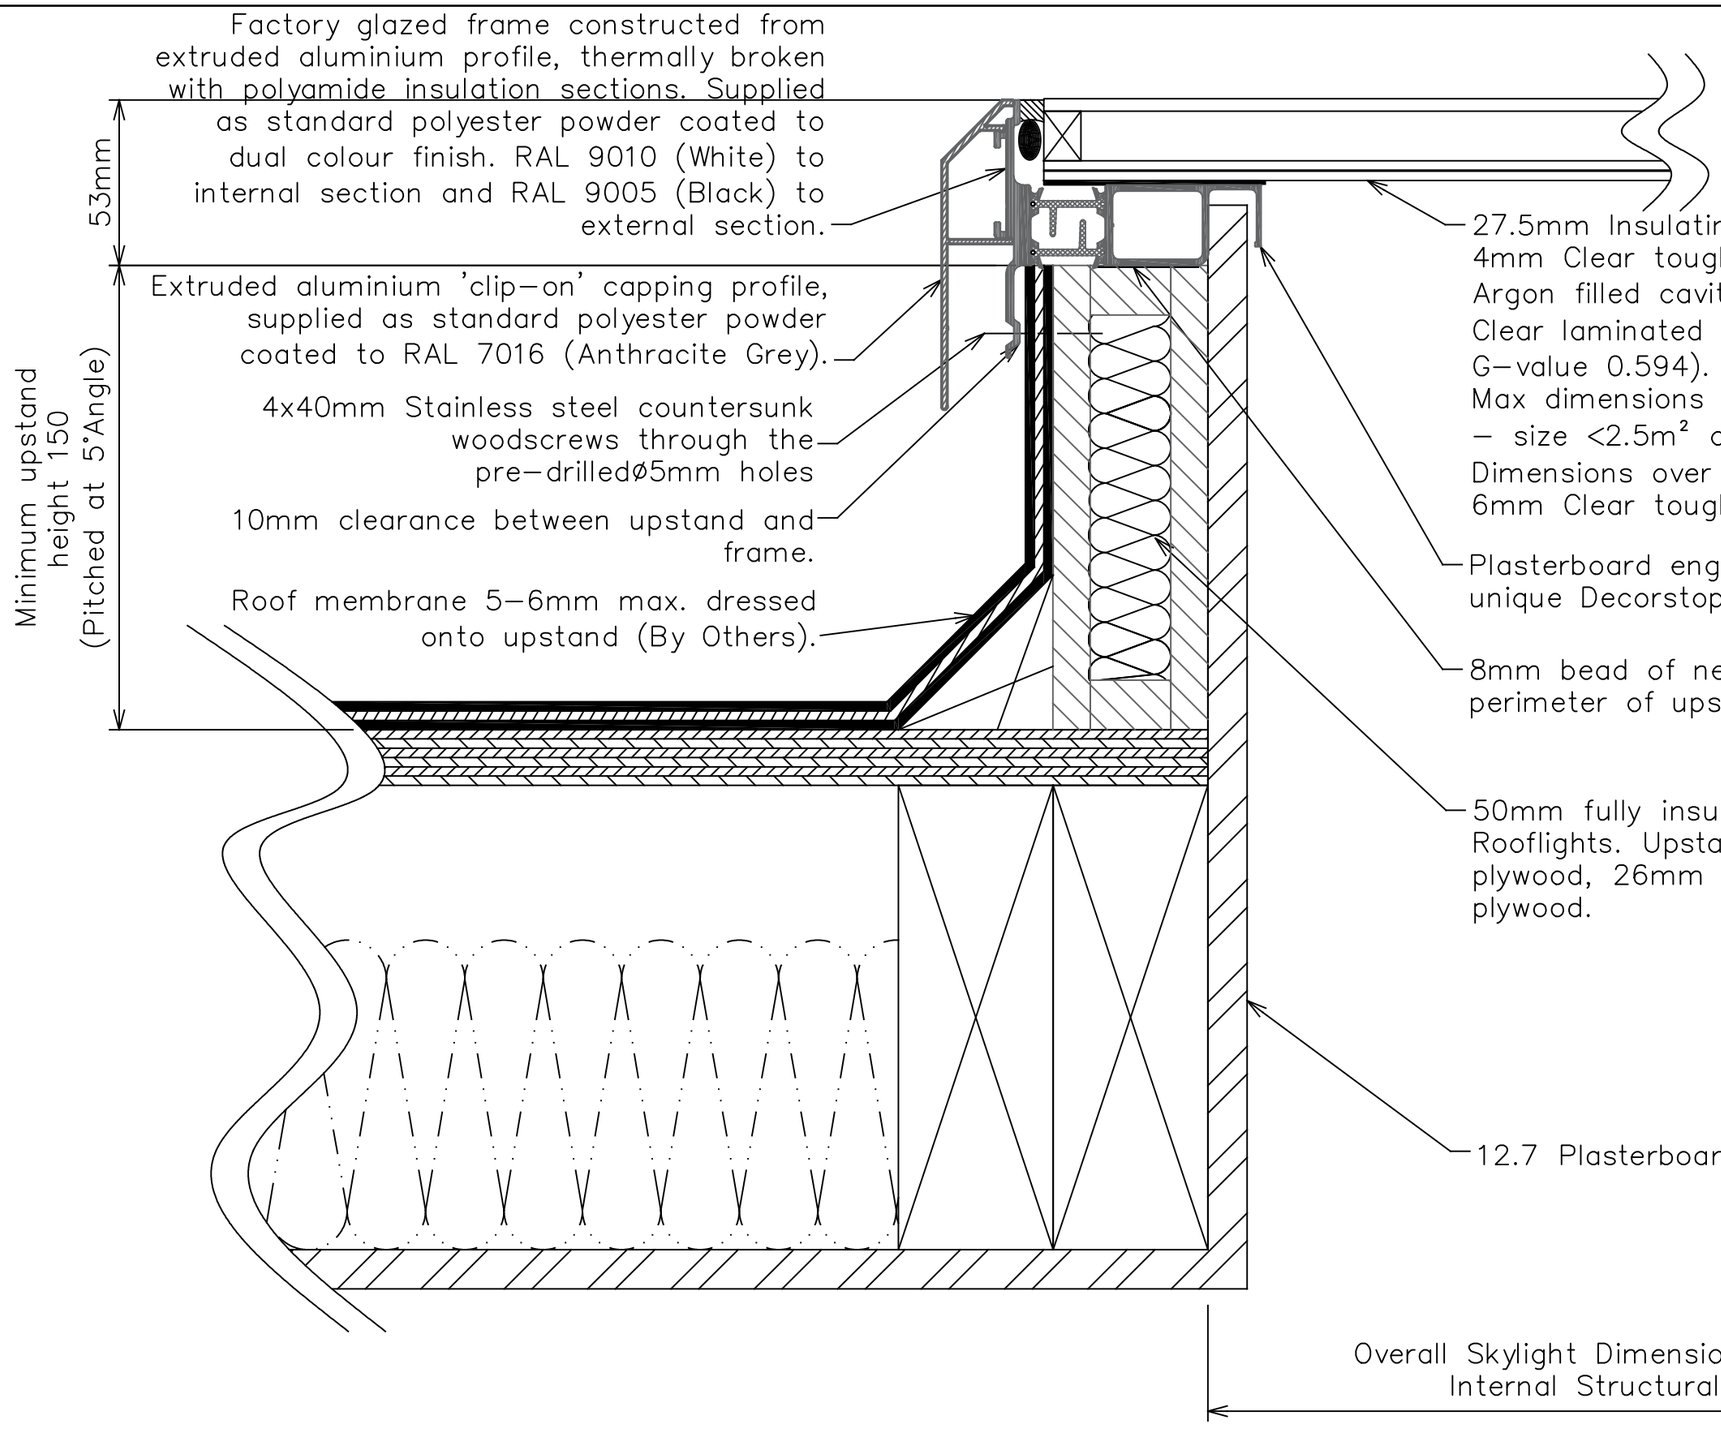


# Section Through Upstand/Framework Construction


Addlite
Leamore Cl, Bloxwich,
Walsall
WSY YNL

T:01284718879
sales@addlite.co.uk


ADDLITE

| Rev: | Description: | By: | Date: |
|---|---|---|---|
| | | | |

Product:
Stargaze Rooflights

Description:
Section Through Upstand / Framework Construction

Scale:
1:2 @ A3

Date:
June 2019

Drawn By:
WK

Drawing No.:
PUREVIEW–STD–001

Revision:
.

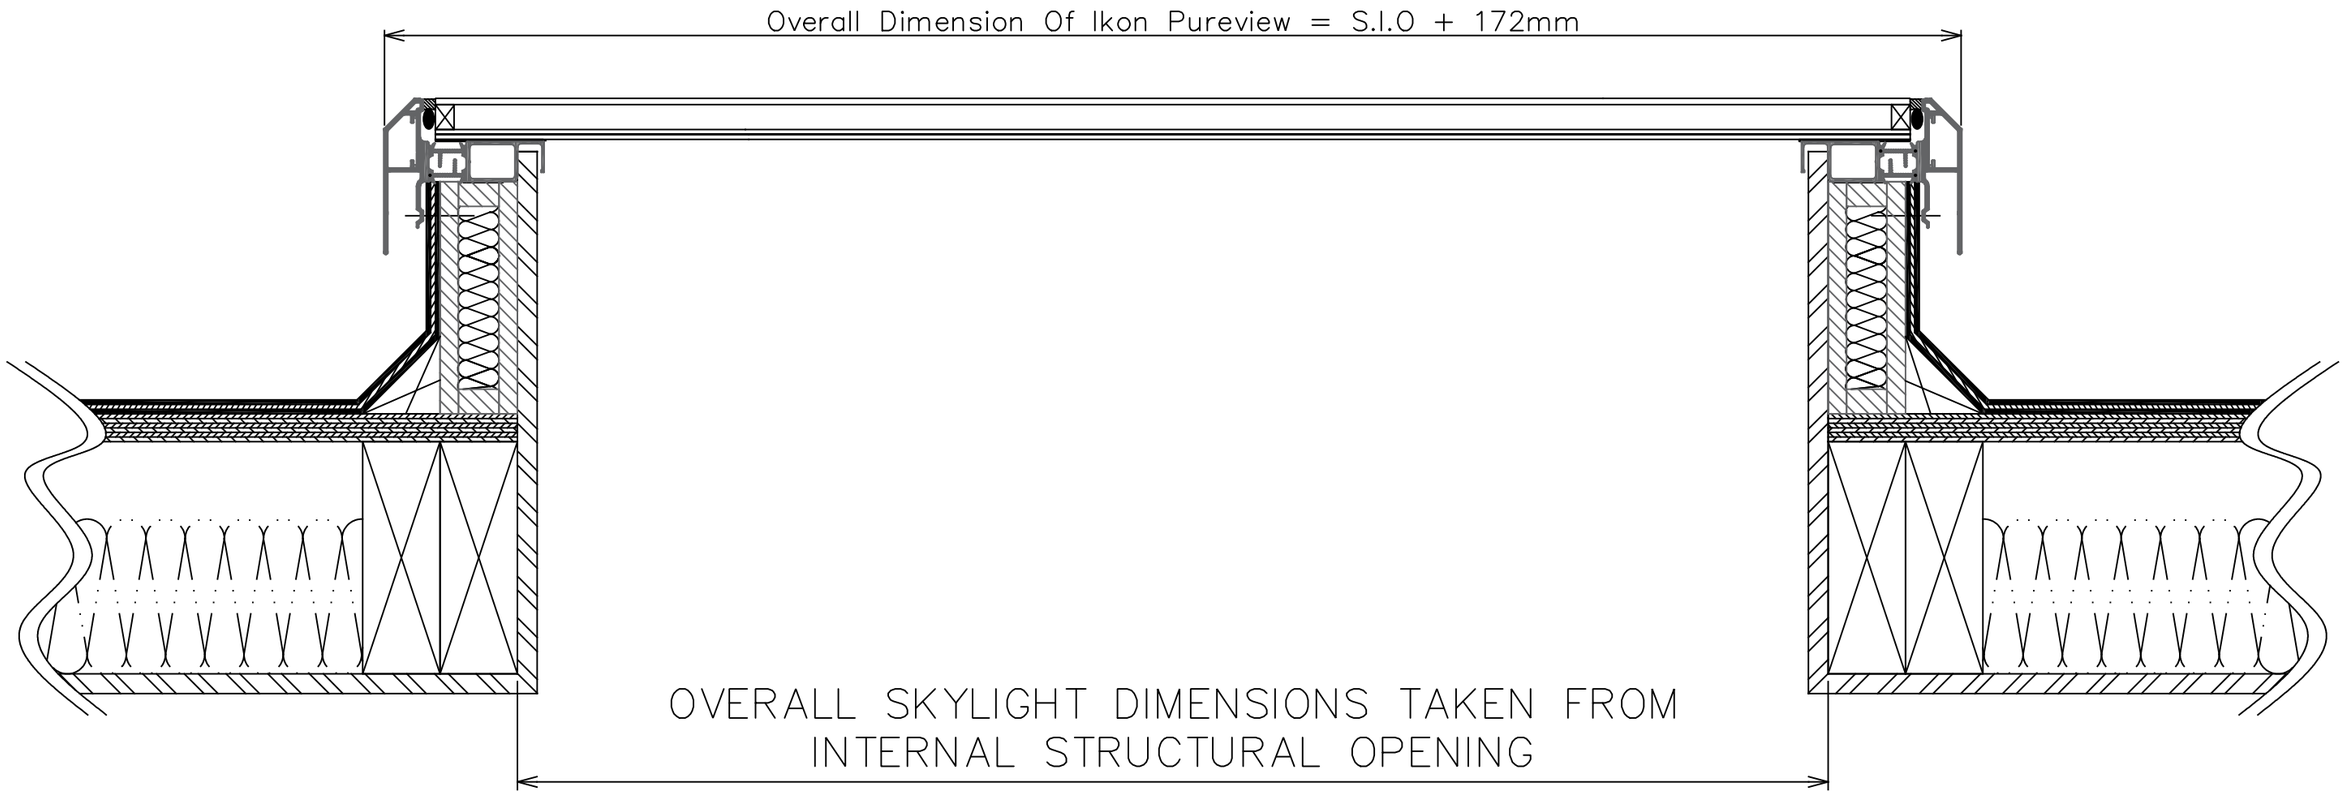


# Section Through Upstand/Framework Construction

Addlite
Leamore Cl, Bloxwich,
Walsall
WSY YNL

T:01284718879
sales@addlite.co.uk

ADDLITE

| Rev: | Description: | By: | Date: |
|---|---|---|---|
| | | | |
| | | | |
| | | | |
| | | | |
| | | | |

Product: Stargaze Rooflights

Description:

Scale: 1:4 @ A3

Date: June 2019

Drawn By: WK

Drawing No.: PUREVIEW-STD-002

Revision: .

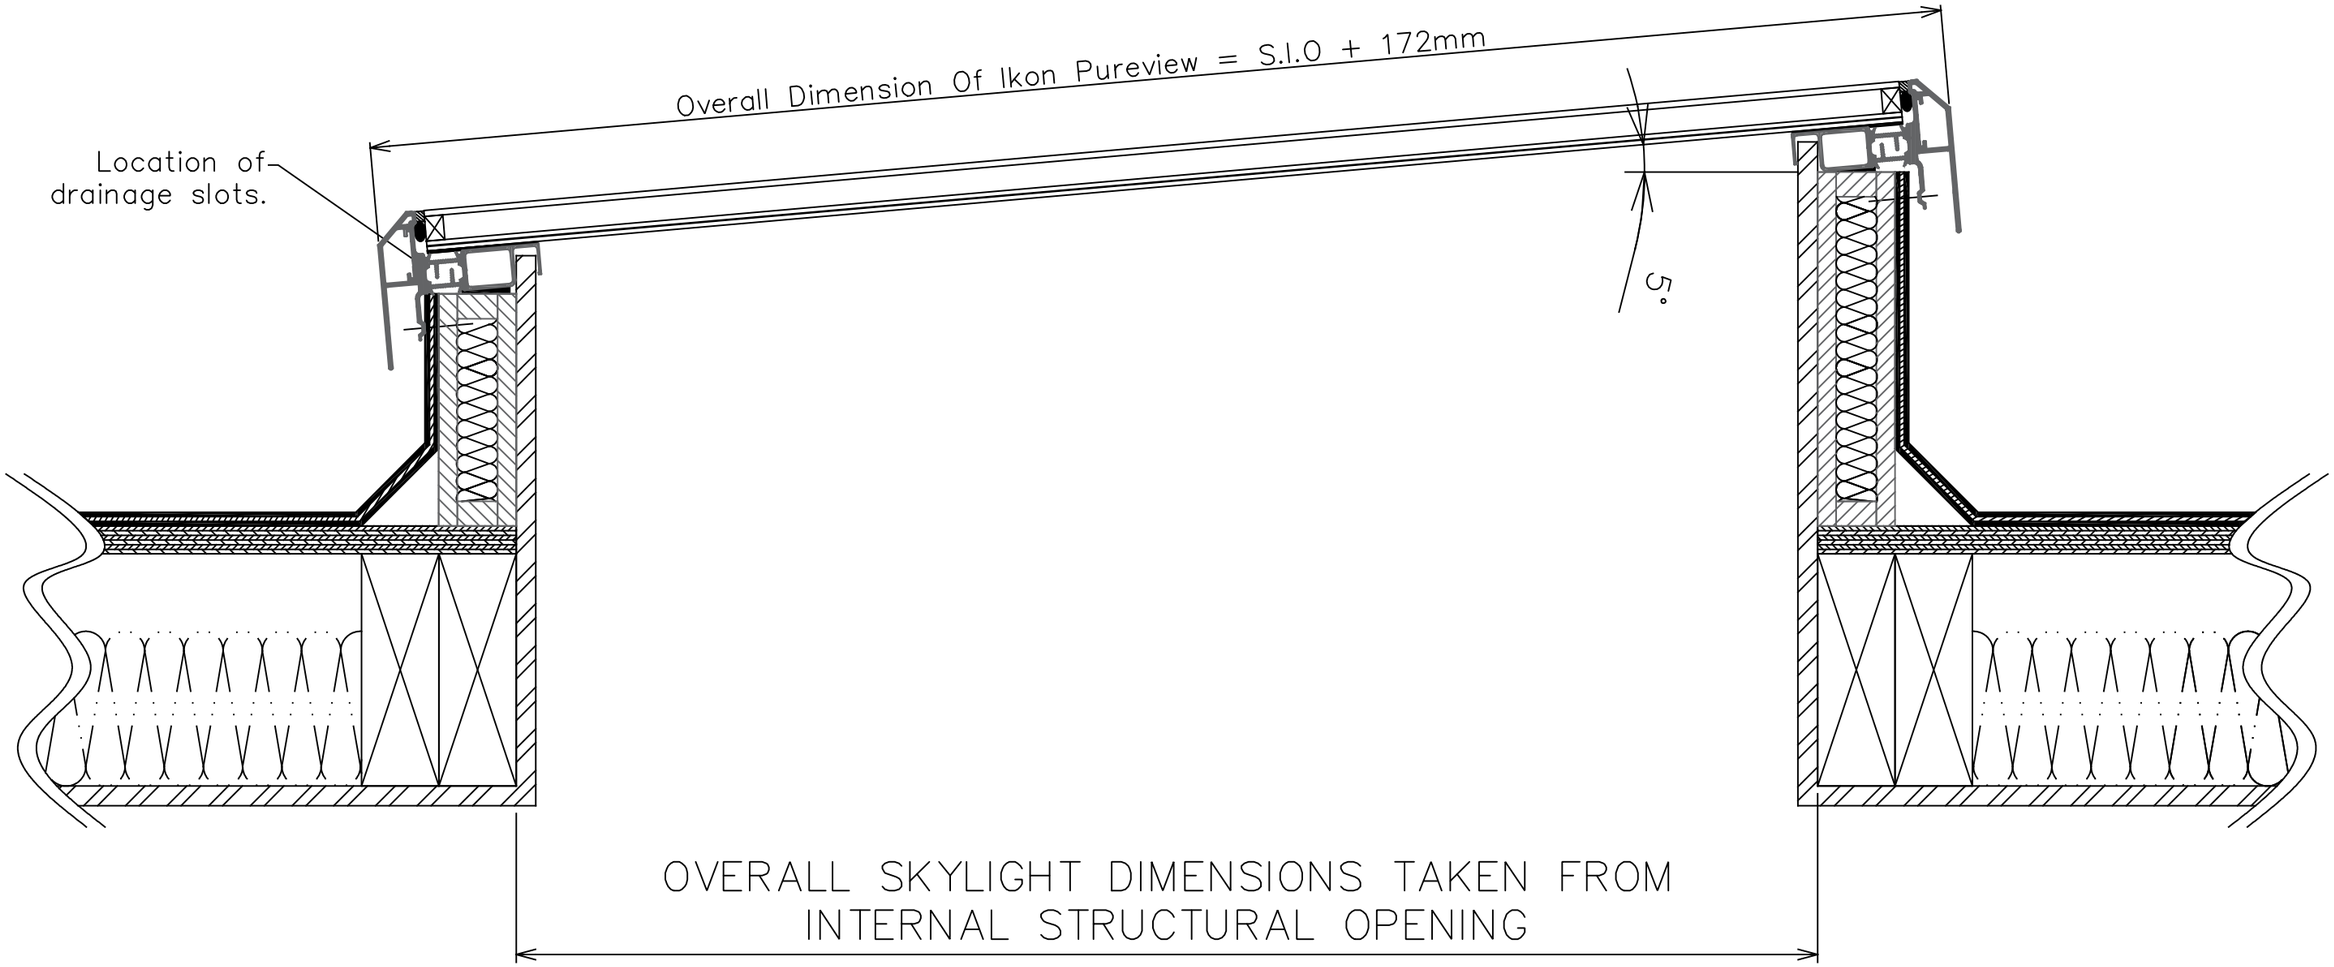


# Section Through Upstand/Framework Construction

**Addlite**
Leamore Cl, Bloxwich,
Walsall
WS٧ ٢NL

T:01284718879
sales@addlite.co.uk

ADDLITE

| Rev: | Description: | By: | Date: |
|---|---|---|---|
| | | | |
| | | | |
| | | | |
| | | | |
| | | | |

Product:

Description:

Scale: 1:4 @ A3

Date: June 2019

Drawn By: WK

Drawing No.: PUREVIEW–STD–003

Revision: .